SCHEDULE							
ITEM NO.	QUANTITY	SECURITY GRILLE SIZE	SECURITY GRILLE SECTION SIZE	FRAME TYPE	A	B	FINISH

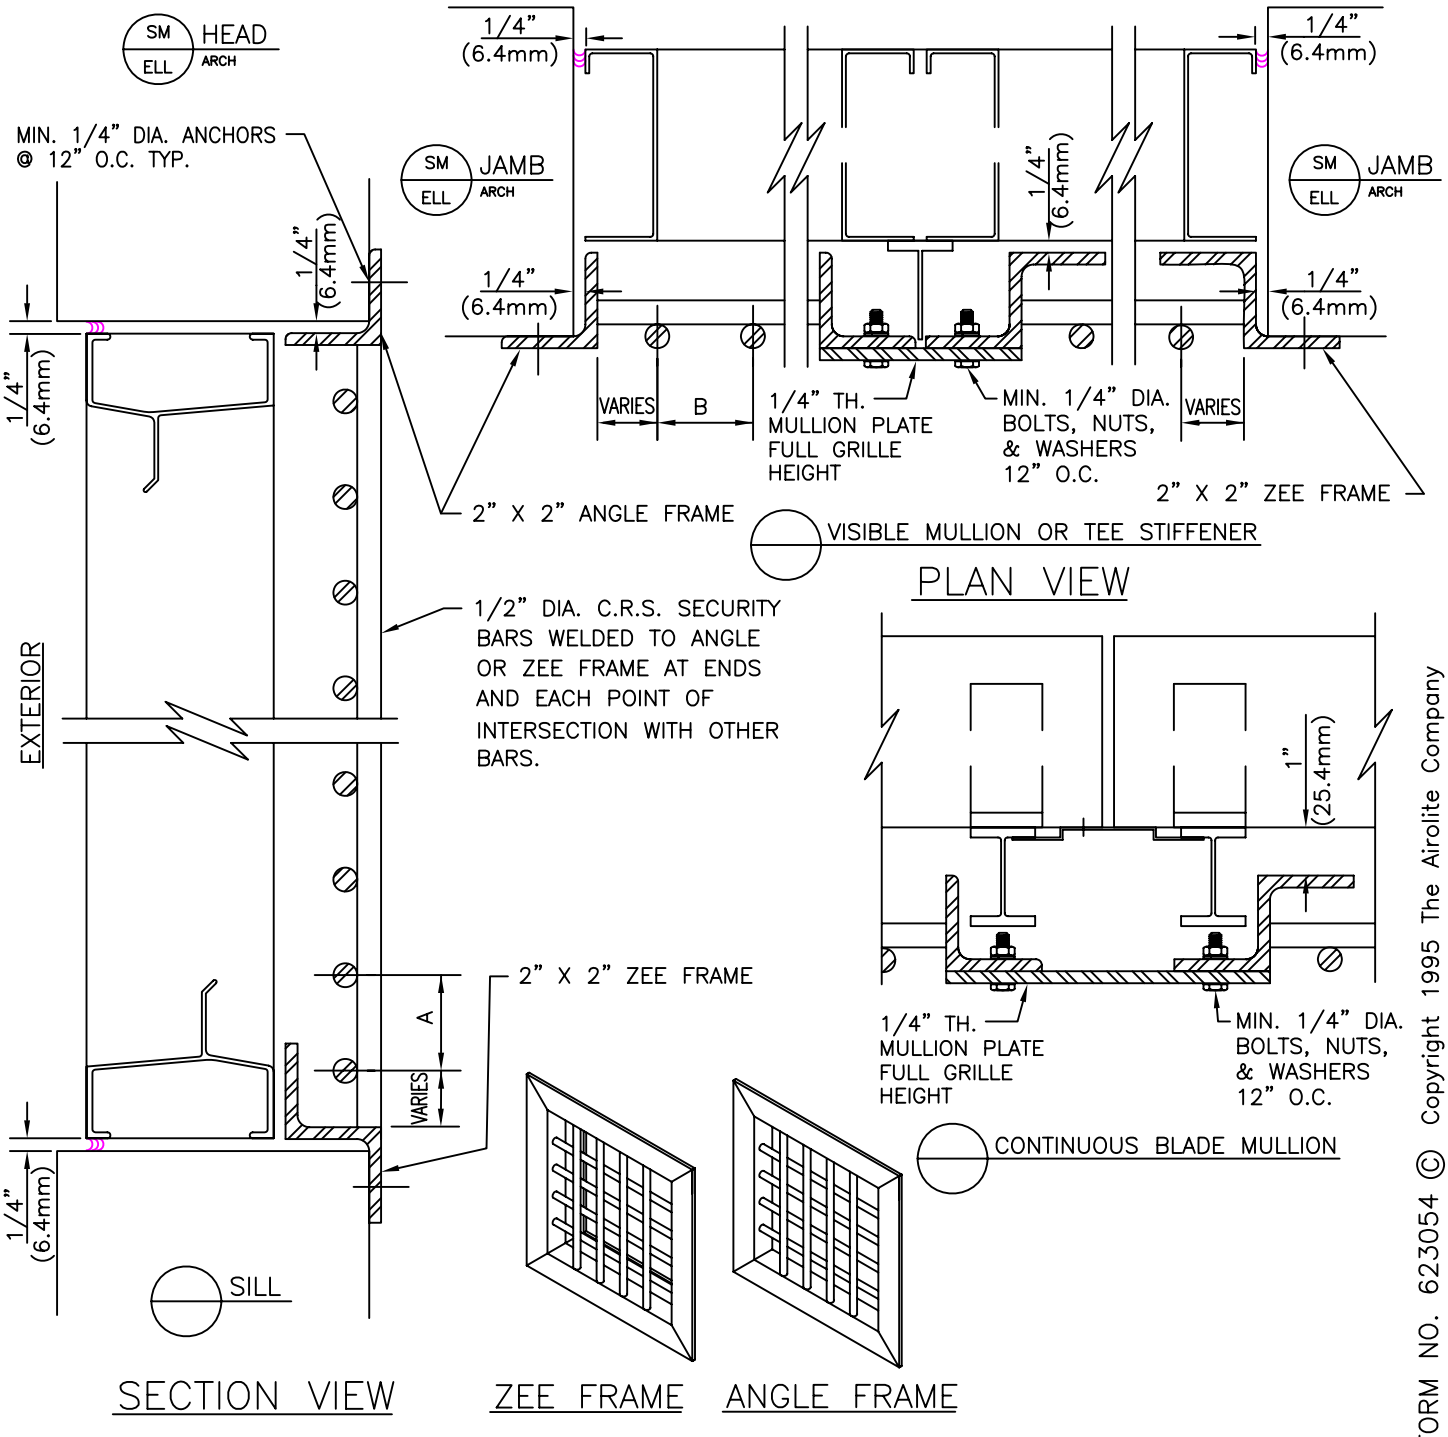

FORM NO. 623054 © Copyright 1995 The Airolite Company

AIROLITE®
THE AIROLITE COMPANY P.O. BOX 666 MARIETTA, OH U.S.A. 45750-0666
TELEPHONE: (614) 373-7676 FAX: (614) 373-6666 AMCA MEMBER

SECURITY GRILLE DETAILS

ORDER NO.

SHEET OF

10-95